Proposed Gym For:

443 Leesville Road

Block:3902 Lot:58
Jackson, NJ
Ocean County, NJ

TABULATED AREAS

(REFER TO ENGINEERS SITE PLAN FOR FOOTPRINT S.F.)

DRAWING LIST	
Z-1	Cover Sheet
Z-2	Exterior Elevations

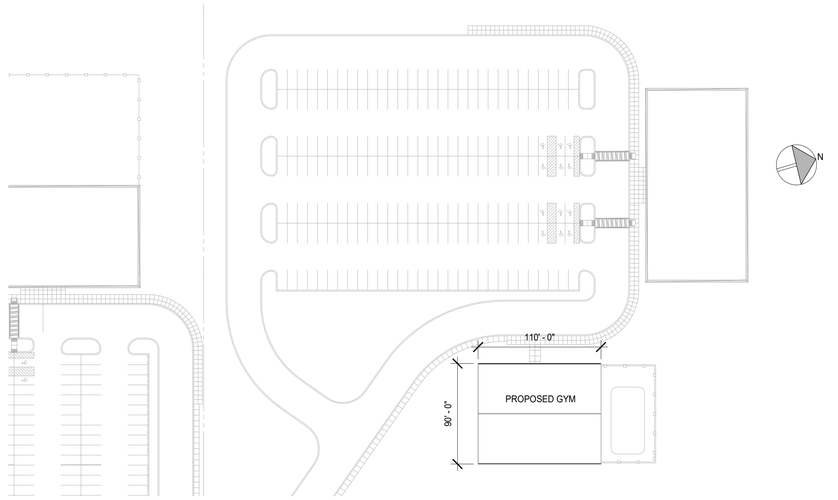

KEY PLAN
1/64" = 1'-0"

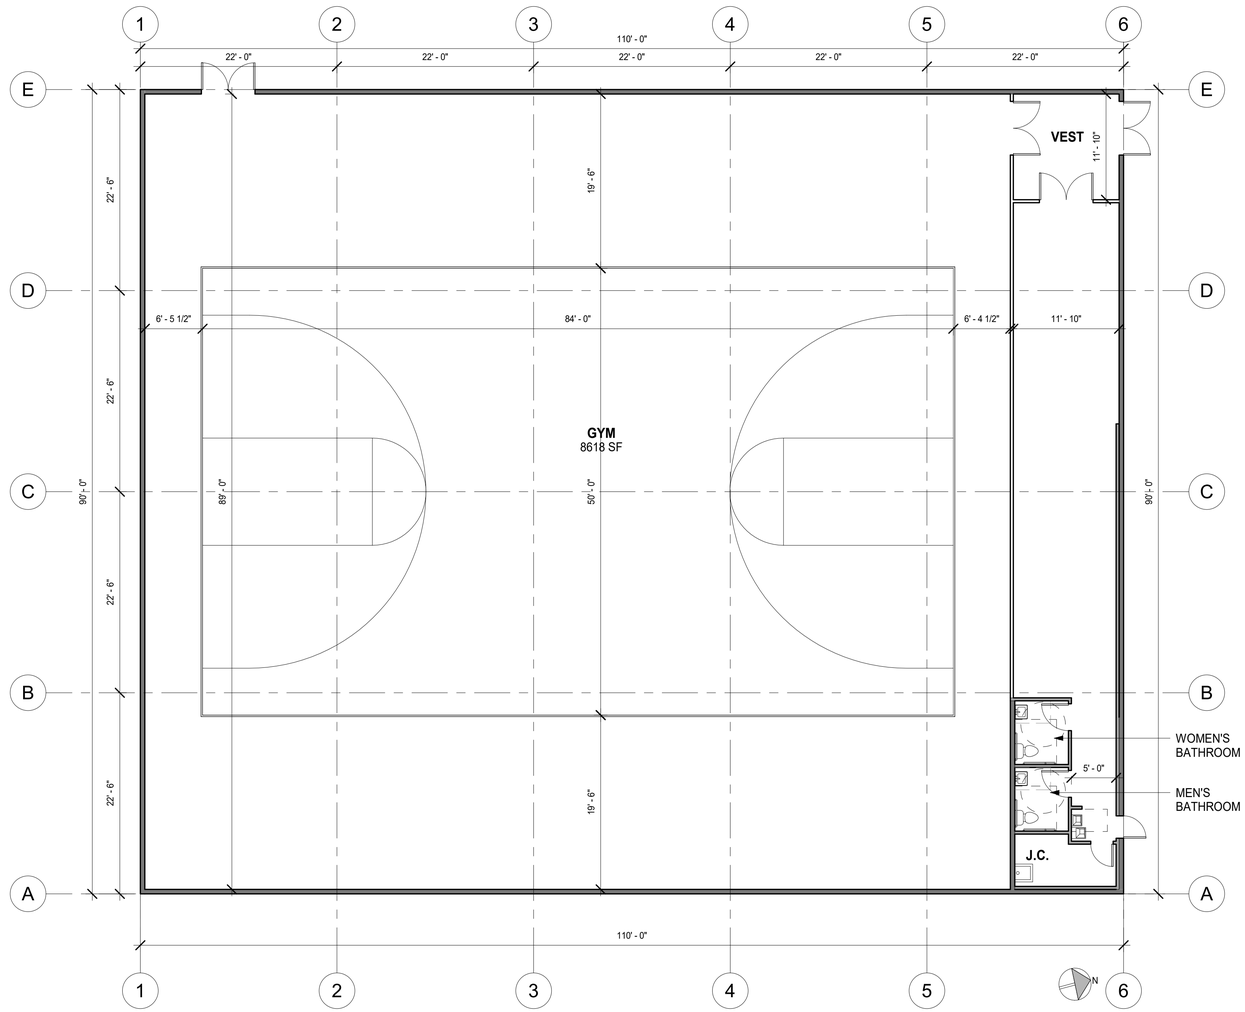

First Floor Plan
1/8" = 1'-0"

FOR ZONING PERMIT ONLY, NOT FOR CONSTRUCTION

317 Monmouth Avenue
Suite 277
Phone: (732) 961-1202
Fax: (732) 961-1203

Brian S. Flannery AI 13659

Proposed Gym For:
443 Leesville Road
Block:3902 Lot:58
Lots: 58.01 - 58.04
Jackson, NJ
Ocean County, NJ

REVISION LEGEND

No	Date	Description

Cover Sheet

JOB #:	21CN8505
DWN:	MR/AR
CHK:	BF
DATE :	10/28/2021

DRAWING NO.
Z-1

10/28/2021 11:56:17 AM
W:\Client Files\21\Commercial\New Construction\21CN8505 - 443 Leesville\Architectural\Revit\Leesville Gym Z1.rvt

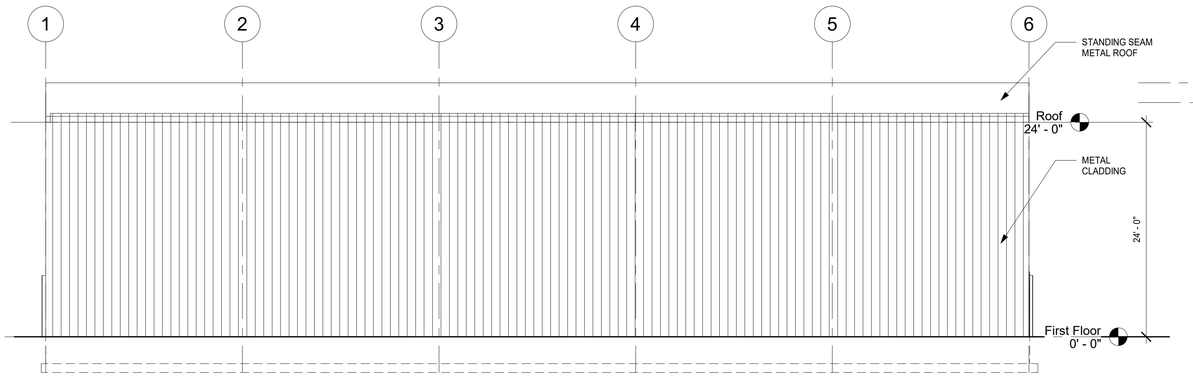

1 FRONT ELEVATION (EAST)
1/8" = 1'-0"

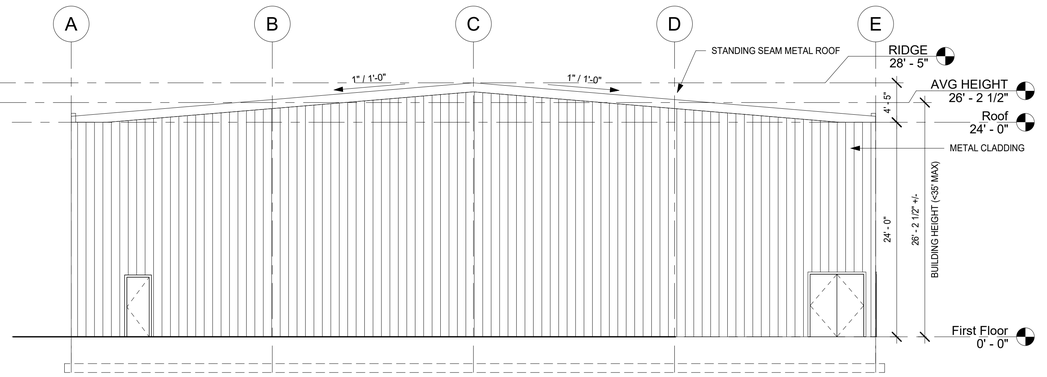

2 NORTH ELEVATION
1/8" = 1'-0"

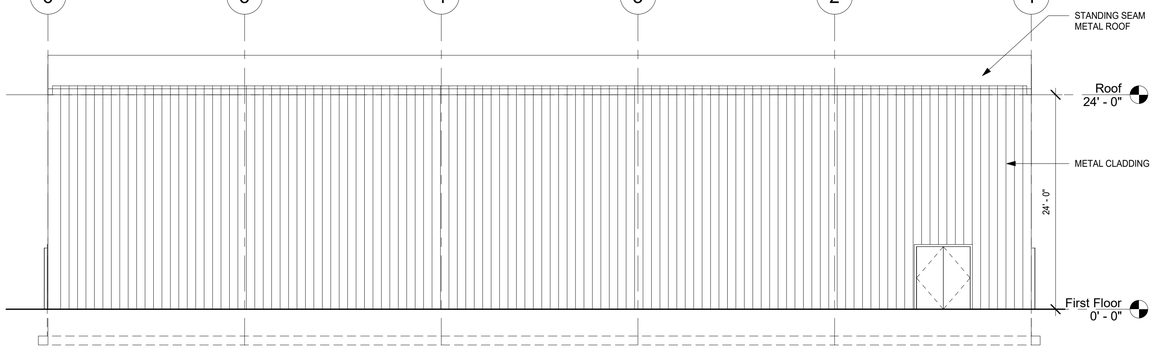

3 REAR ELEVATION (WEST)
1/8" = 1'-0"

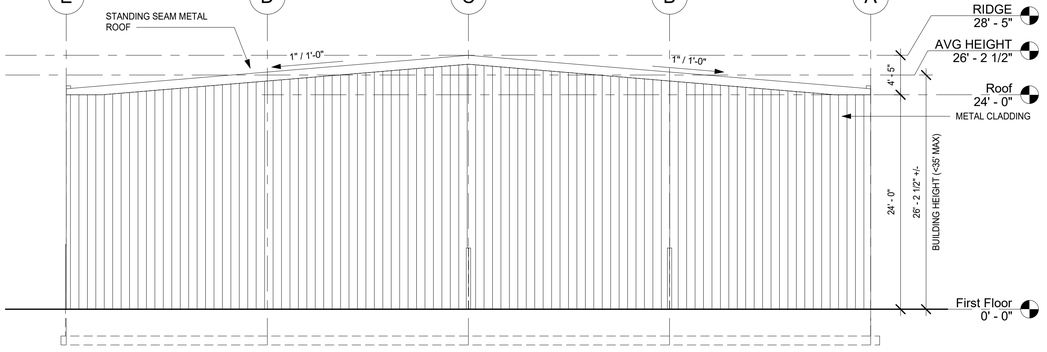

4 SOUTH ELEVATION
1/8" = 1'-0"

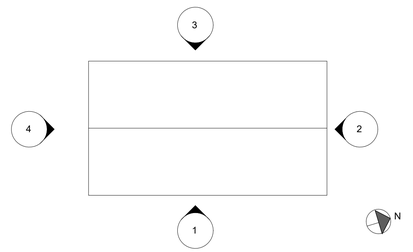

KEY PLAN
1/32" = 1'-0"

FOR ZONING PERMIT ONLY. NOT FOR CONSTUCTION

317 Monmouth Avenue
Suite 2/3
Phone: (732) 961-1202
Fax: (732) 961-1203

Brian S. Flannery AI 13659

Proposed Gym For:
443 Leesville Road
Block:3902 Lot:58
Lots: 58.01 - 58.04
Jackson, NJ
Ocean County, NJ

REVISION LEGEND

No.	Date	As Per

No.	Date	As Per

Exterior Elevations

JOB #: 21CN8505
DWN: AR/MR
CHK: BF
DATE :10/28/2021
DRAWING NO.

Z-2

10/28/2021 11:56:18 AM
W:\Client Files\21\Commercial\New Construction\21CN8505 - 443 Leesville\Architectural\Revit\Leesville Gym 21.rvt